




WAYNE STATE UNIVERSITY

Facilities Planning & Management - Design & Construction Services
5454 Cass Avenue Detroit, MI 48202

CUSTODIAL & GROUNDS PARKING LOT RESURFACE PROJECT

WSU PROJECT NO. 195 - 303226


Date : July 06, 2017

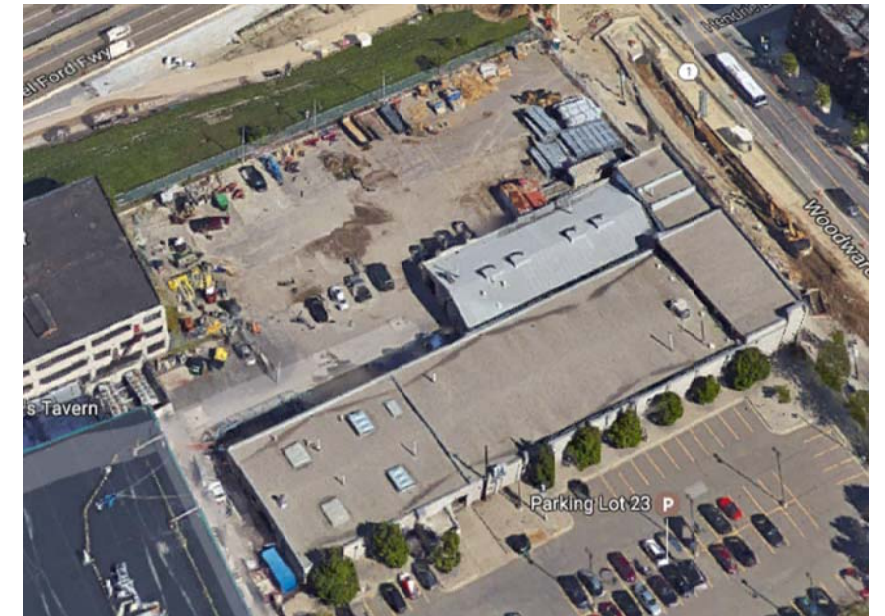

WSU UNIVERSITY CUSTODIAL / GROUNDS BUILDING # 195
5143 WOODWARD AVENUE
DETROIT, MICHIGAN 48202

INDEX OF DRAWINGS

SHEET #	DESCRIPTION
T-1	PROJECT COVER SHEET
S-1	SITE DEMOLITION PLAN
S-2	SITE NEW WORK PLAN - AREA OF WORK
S-3	SITE - GENERAL NOTES & DETAILS

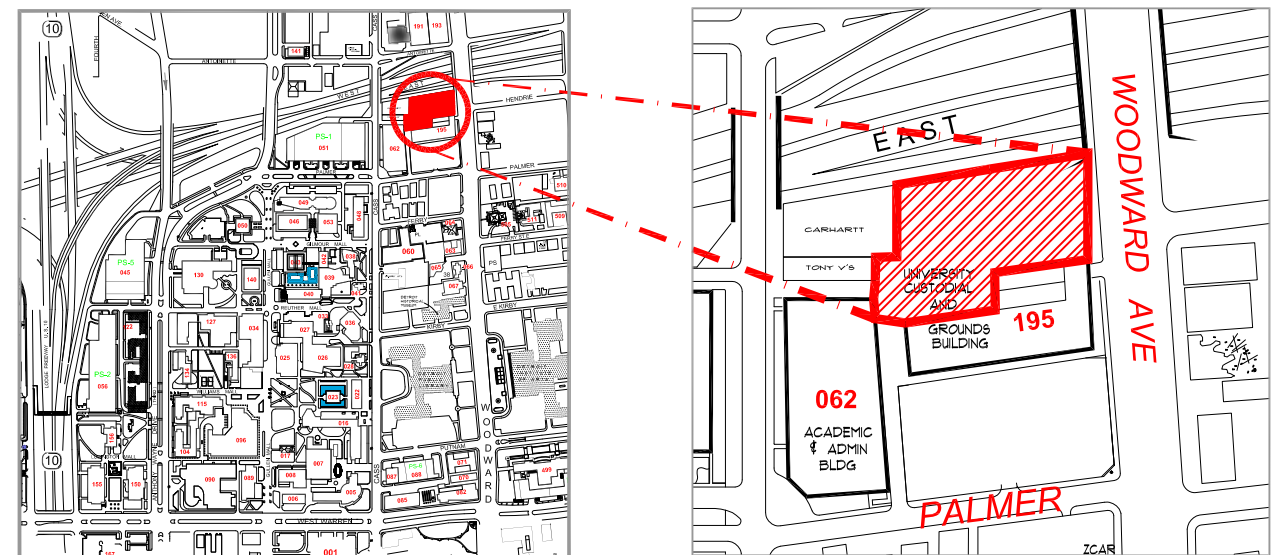


rev : June 22, 2017

Project Location



Campus Site Plan

T-1

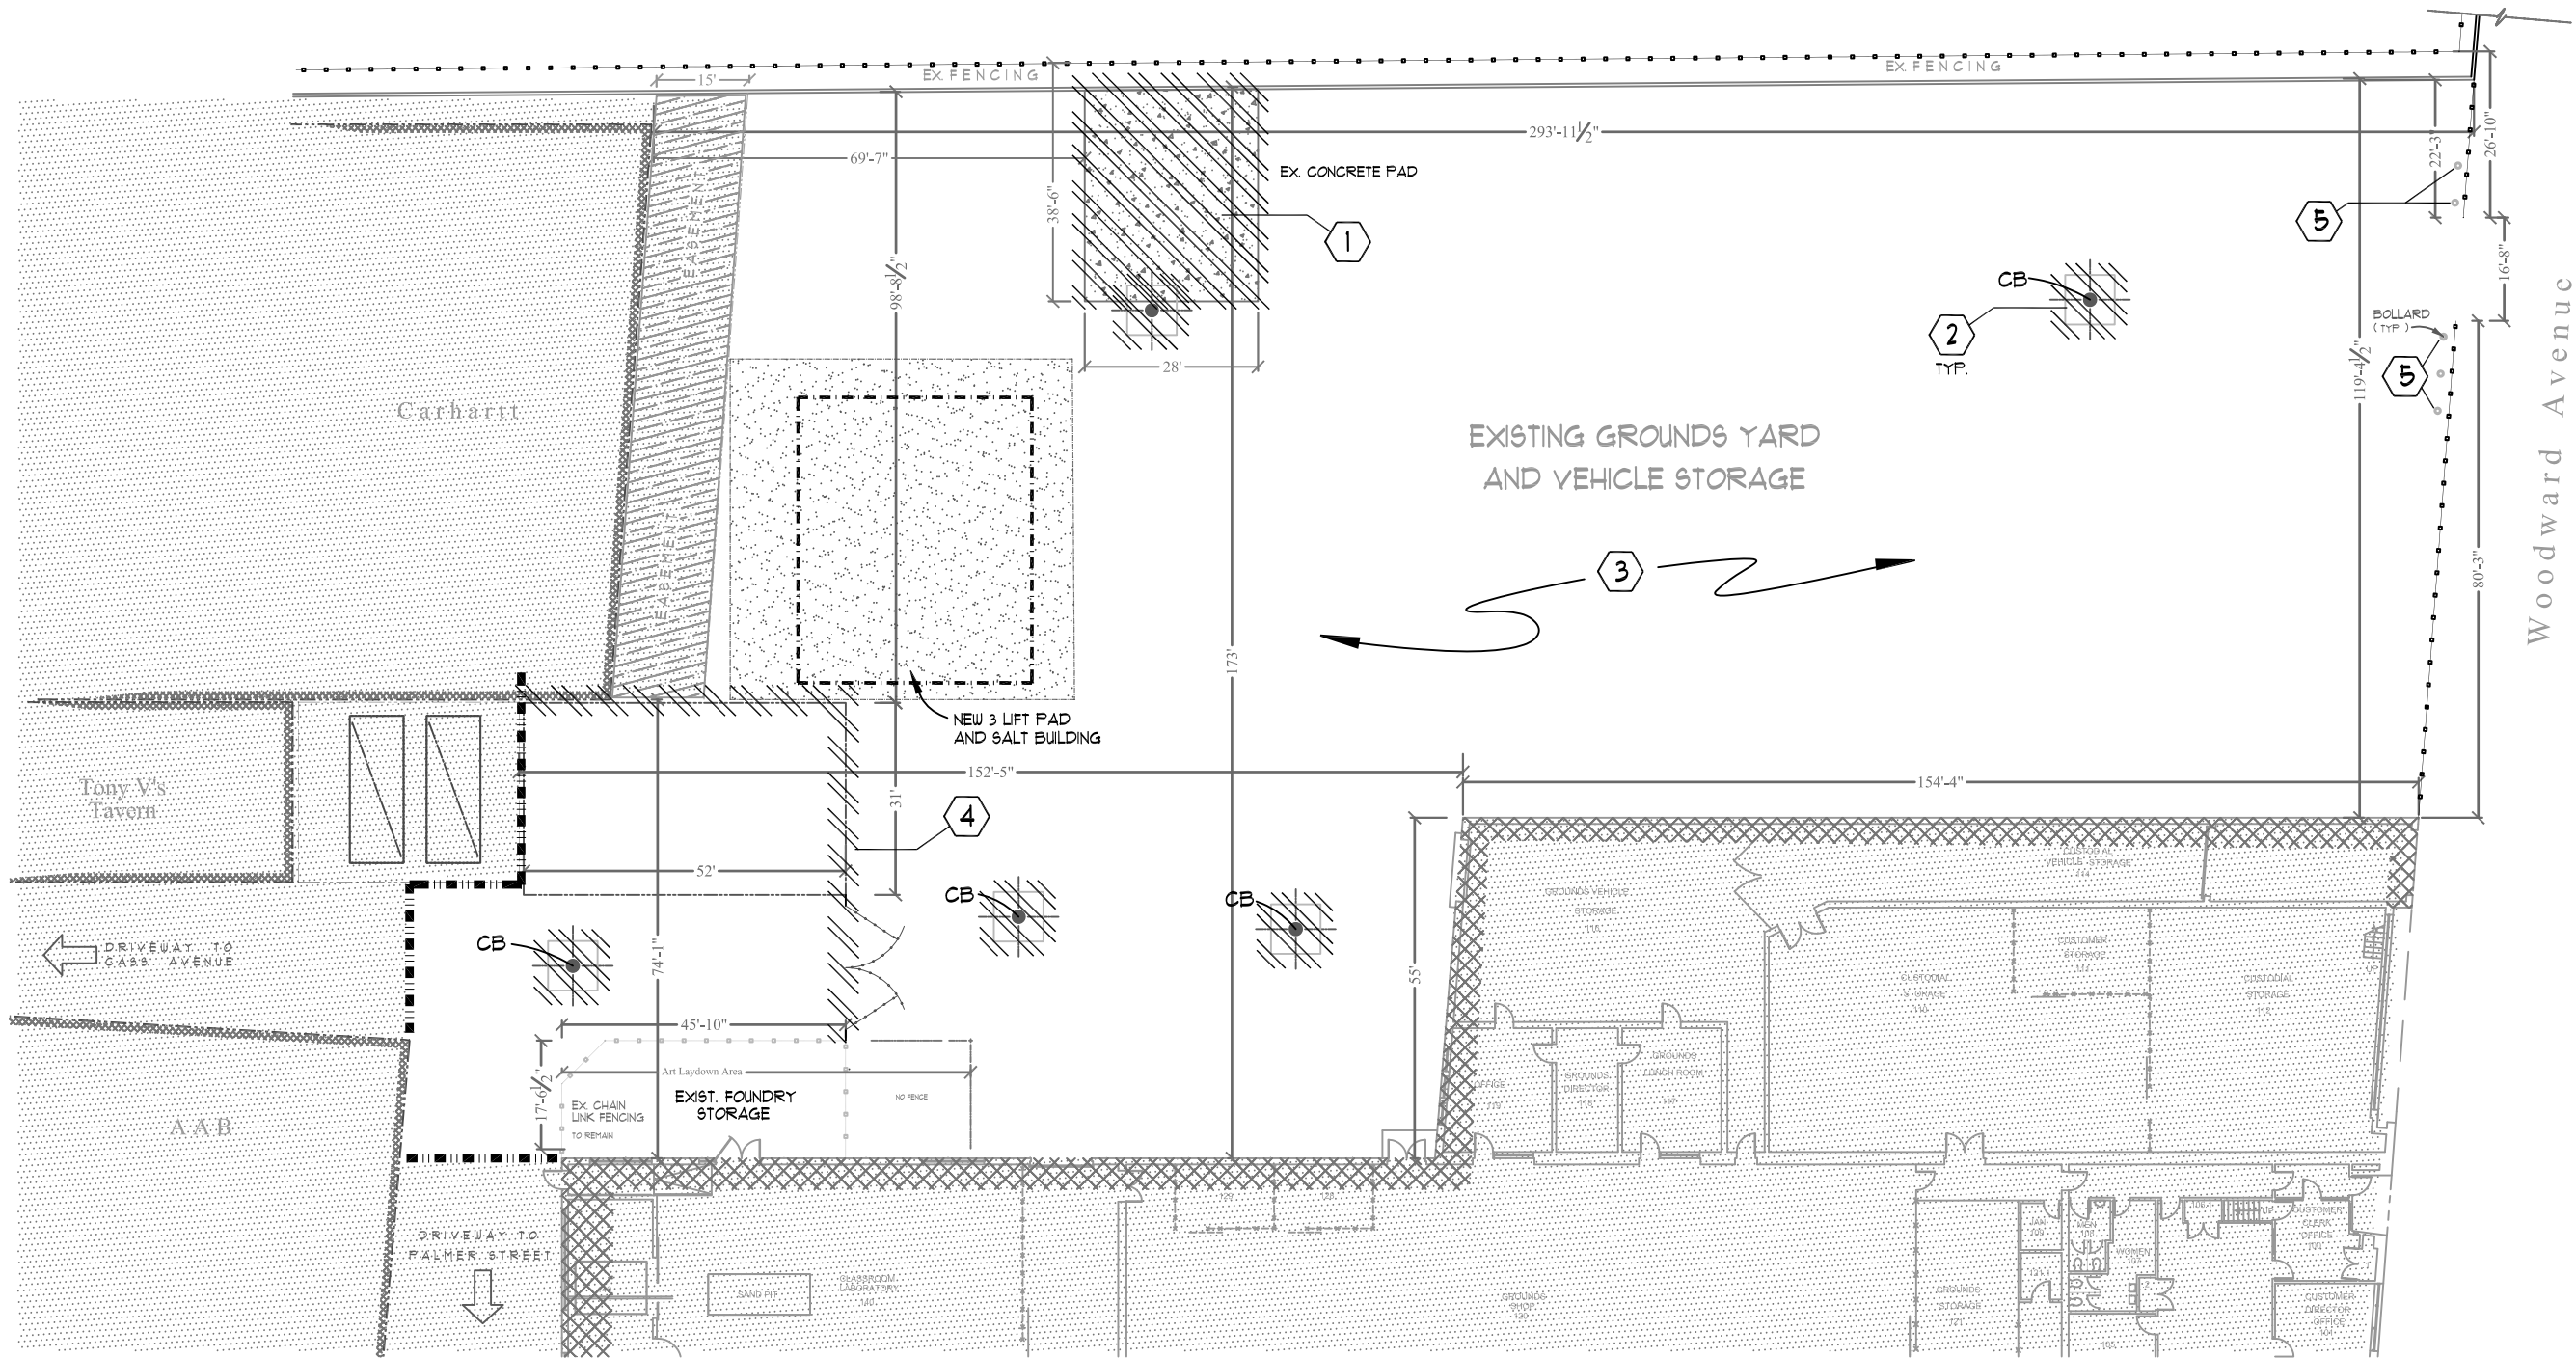


Demolition Plan


DEMO NOTES :

1. COMPLETE REMOVAL OF EXISTING CONCRETE PAD; PREPARE SUBSTRATE FOR ASPHALT TOPPING.
2. DEMO EXISTING CATCH BASIN COLLARS; SALVAGE GRATES AND RINGS FOR RE-USE. AUQA JET AND CLEAR BASINS, FREE OF DEBRIS AND ENSURE PROPER DRAINAGE FLOW TO MUNICIPAL STORM SYSTEM.
3. REMOVE SURFACE MATERIALS AND GRADE SUBSTRATE FOR NEW MATERIAL PREPARATIONS, REFER TO GENERAL NOTES ON SPOILS HANDLING.
4. DEMO LOT FENCING FOR CONTINUOS WORK TRANSITION; MAINTAIN FOUNDRY FENCING.
5. REMOVE, SALVAGE AND REPLACE BOLLARDS AFTER NEW SURFACE INSTALLATIONS.

GENERAL NOTES :

- 1.) ALL SPOILS MUST BE DOCUMENTED AND HAVE SIGNED MANIFEST OF TRANSPORT.
- 2.) SPOILS MUST BE DISPOSED OF IN A CLASS 2 FACILITY, NO EXCEPTION, REUSE AS FILL FOR OTHER LOCATIONS STRICTLY PROHIBITED.

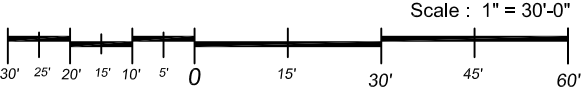

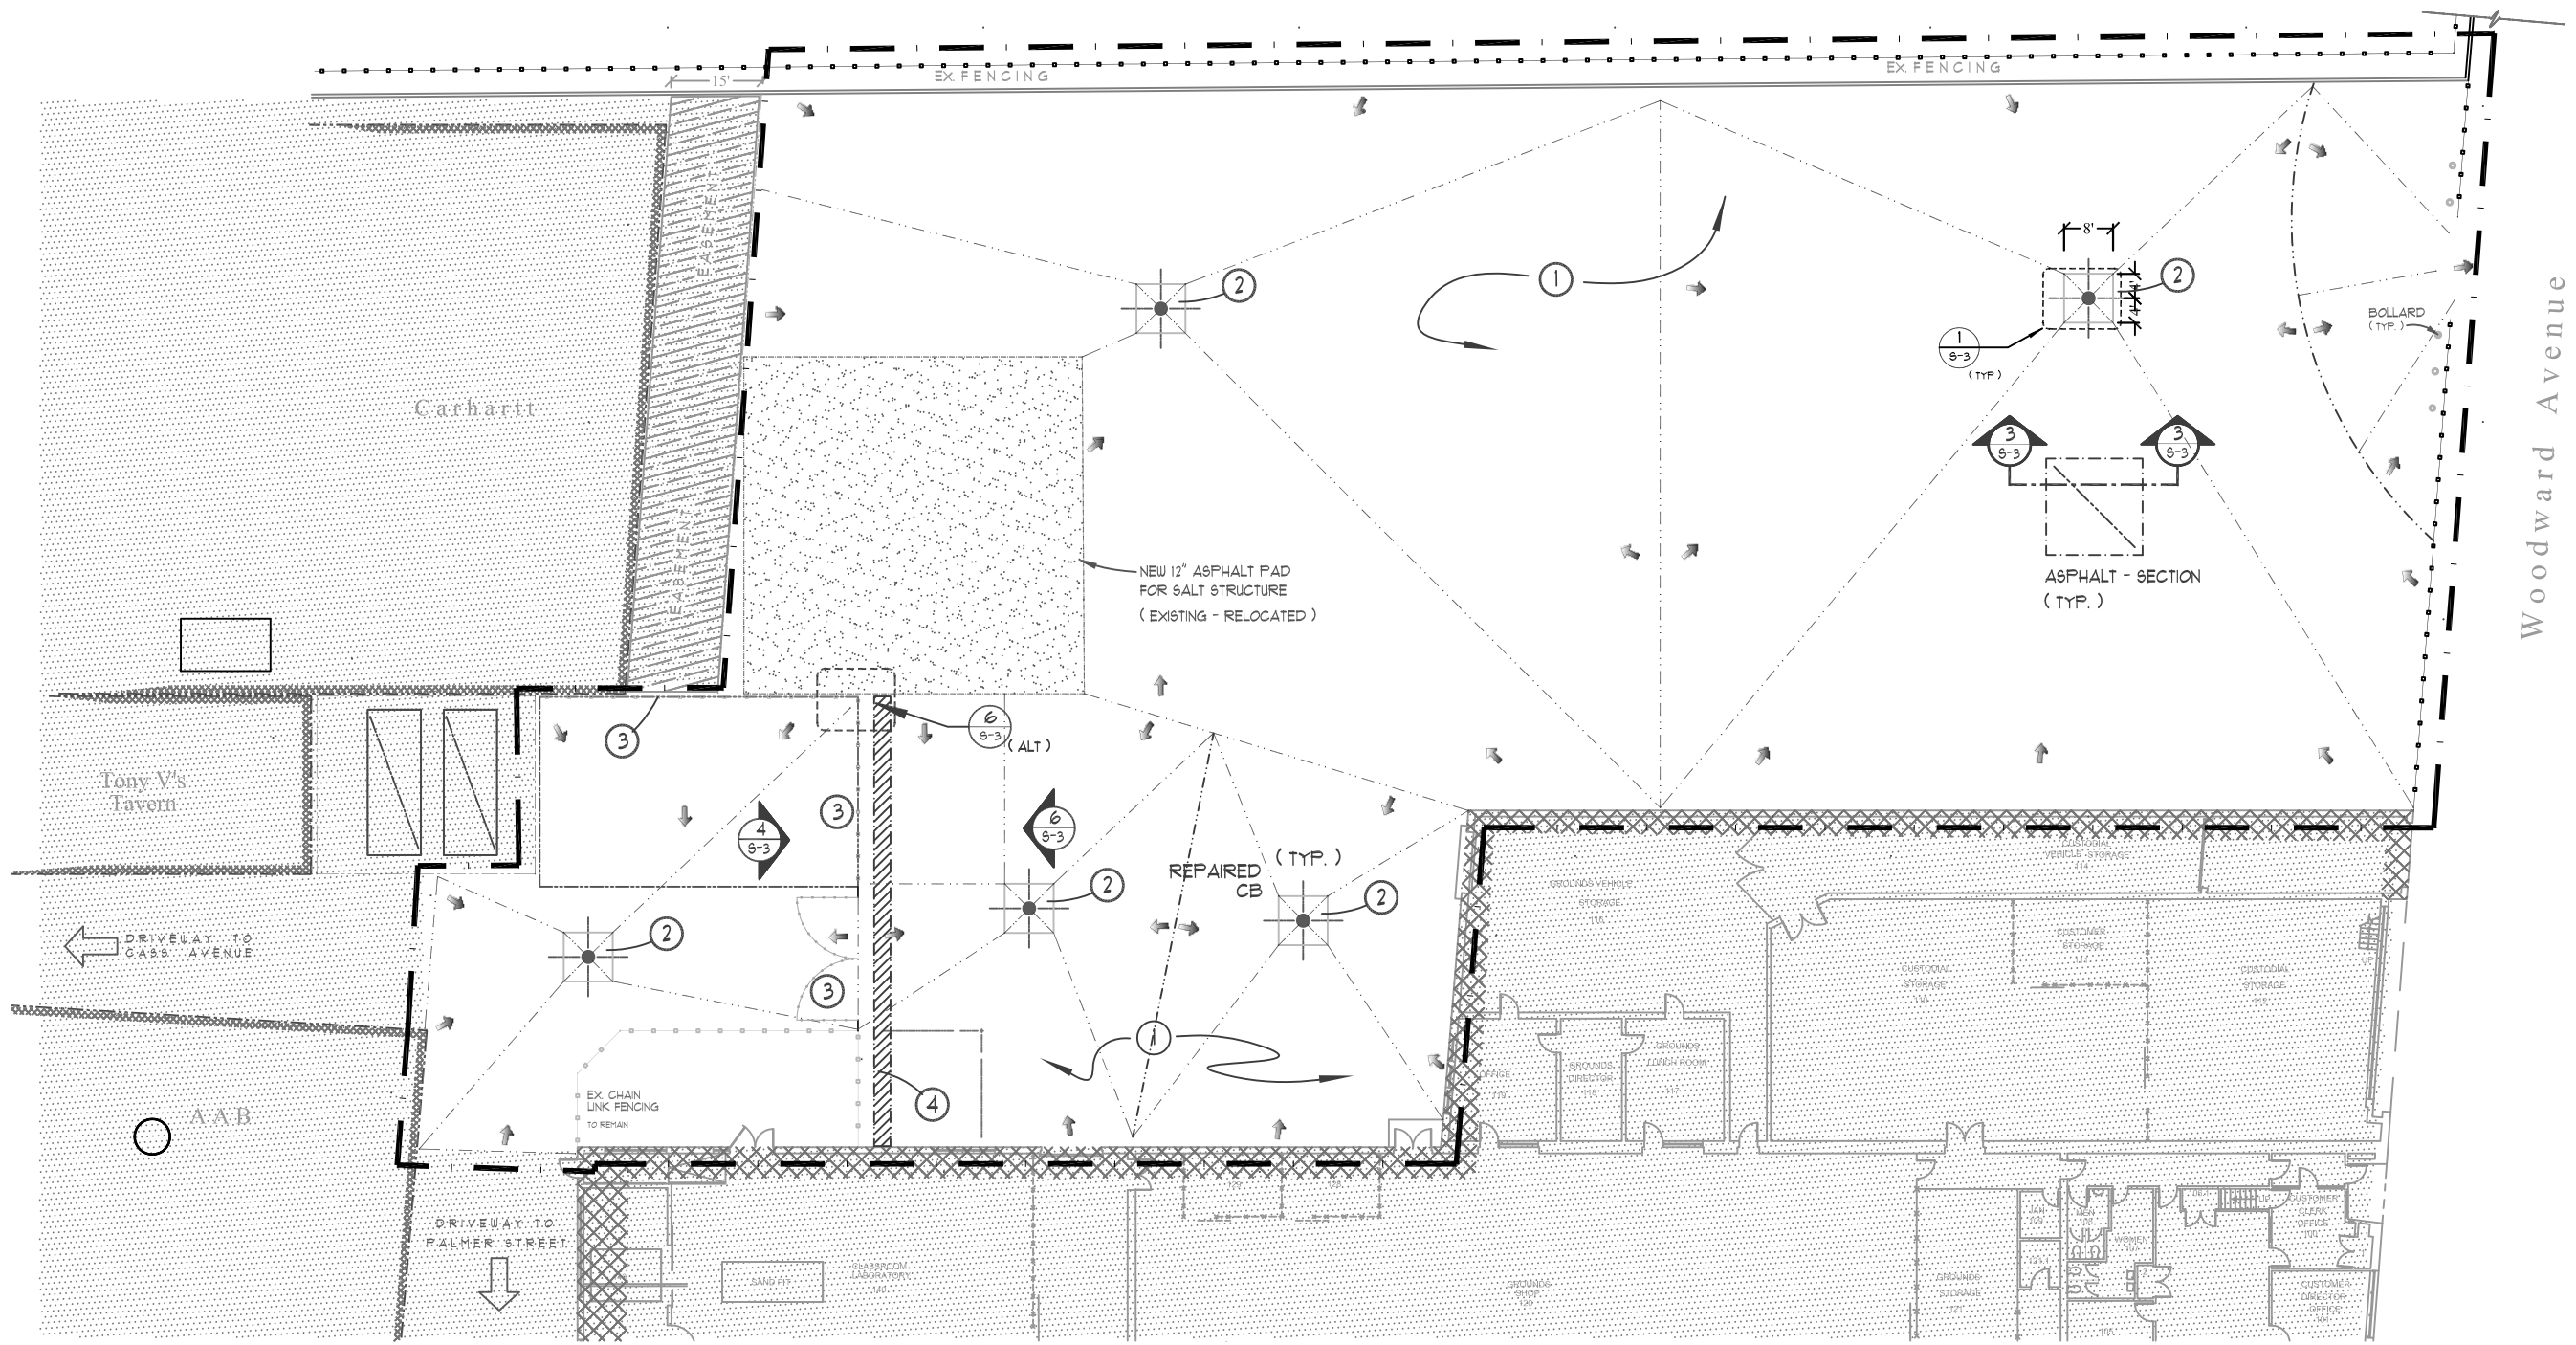

Lot Surface Layout - Slope to Catch Basin

KEY NOTES :


- ① 8" ASPHALT (2 LIFT) ON COMPACTED BASE.
- ② NEW CONCRETE COLLARS FLUSH W/ ASPHALT
- ③ NEW GALV. MICRO FENCING W/ SECURITY TOP AND GATES
- ④ ALT. - BURIED ELECTRICAL CONDUIT AND PULL BOXES W/ PULL STRINGS.


GENERAL NOTES :

- 1. CONTRACTOR RESPONSIBLE FOR CONTACTING MISS DIG.
- 2. CONTRACTOR PERMITS FOR M-H RAIL MUST BE OBTAINED FOR ALL WORK WITHIN RAIL SET-BACKS.

KEY


- BOUNDARY LINE AREA OF WORK
- DIRECTION OF SLOPE DOWN TO CB
- SLOPE HIGH POINT
- REPAIRED C.B. WITH NEW INTEGRATED CONCRETE COLLAR

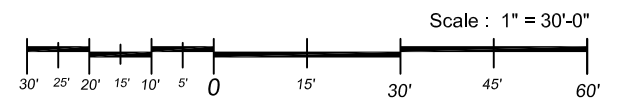

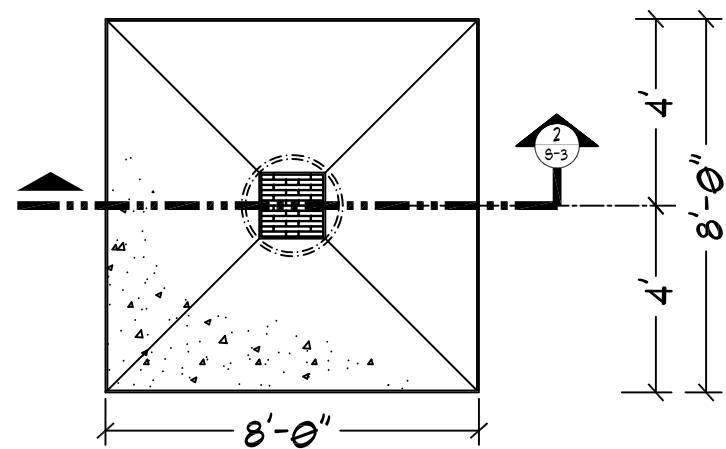


1 Concrete Collar - (Typ.)
DETAIL - PLAN

N.T.S.

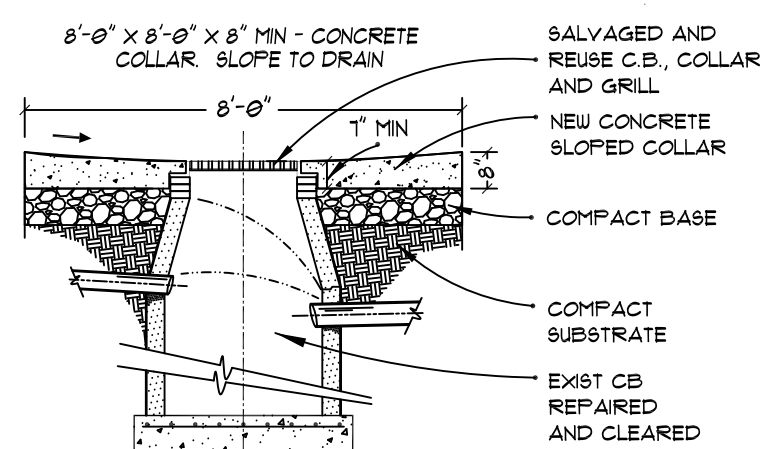


2 Concrete Collar - Sloped
DETAIL - SECTION

N.T.S.

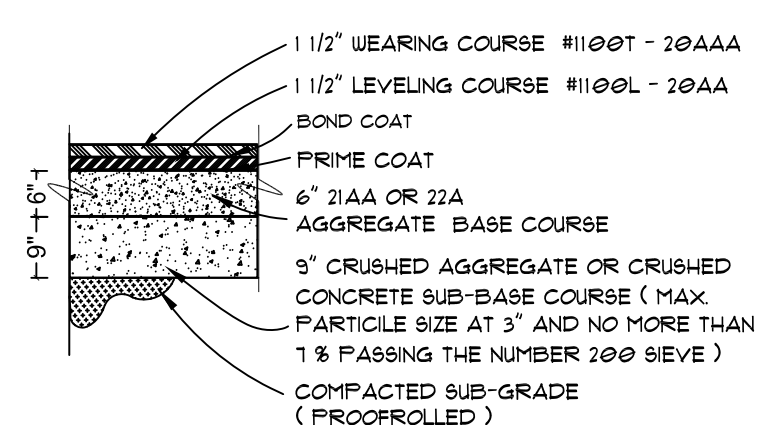


3 Bituminous Pavement Profile
DETAIL - PROFILE SECTION


N.T.S.

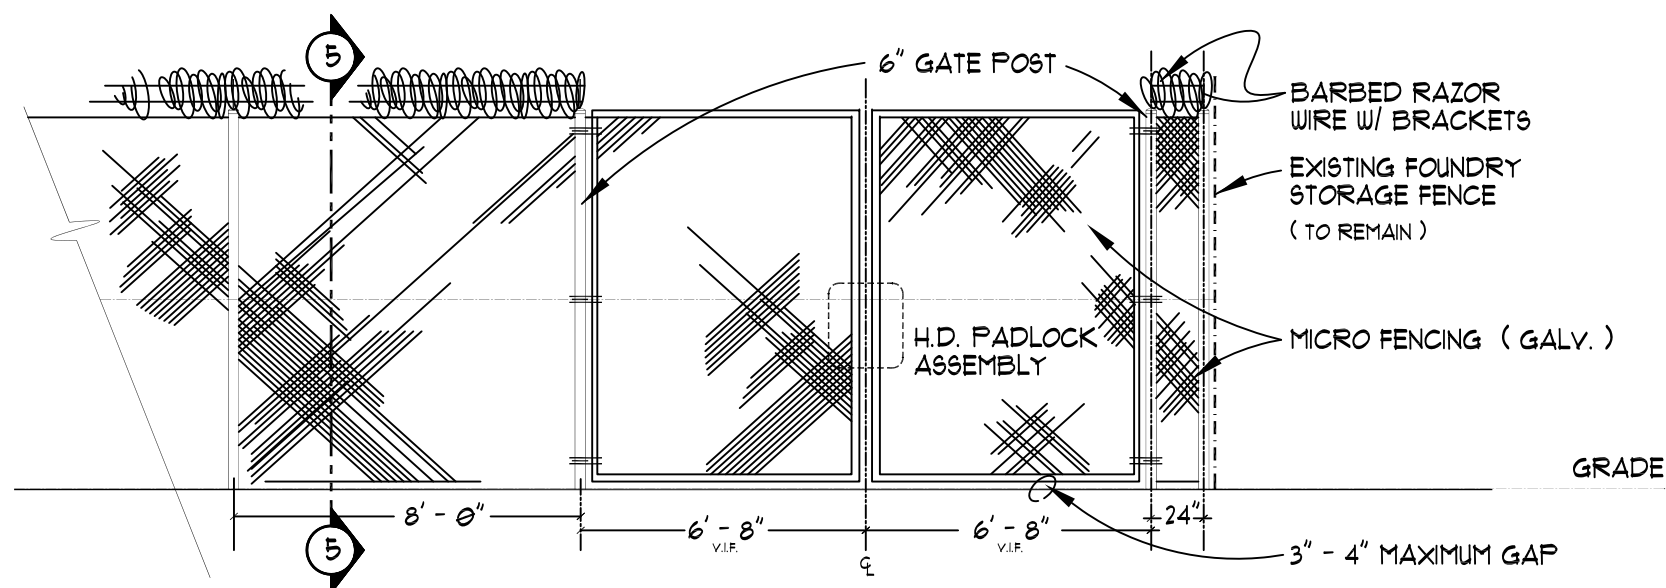

4 New Fencing
DETAIL - ELEVATION

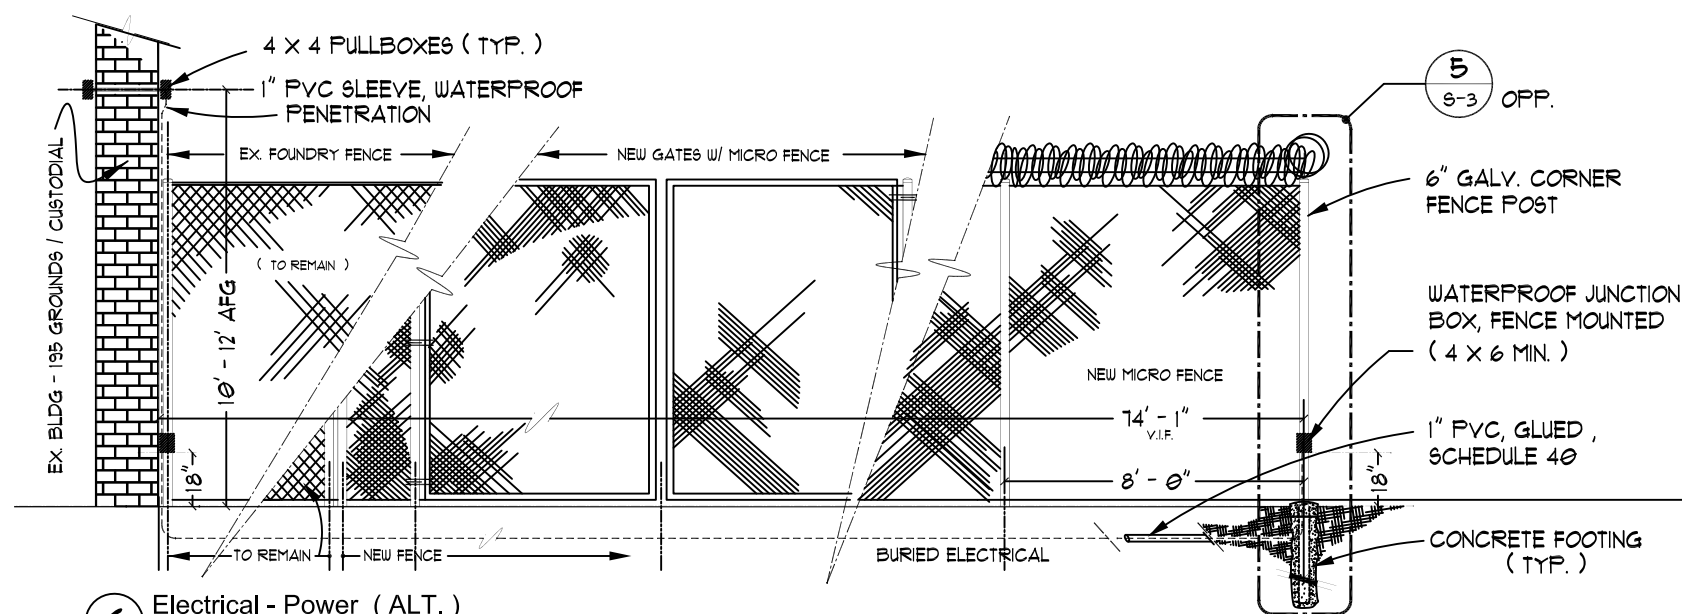

6 Electrical - Power (ALT.)
DETAIL - ELEVATION

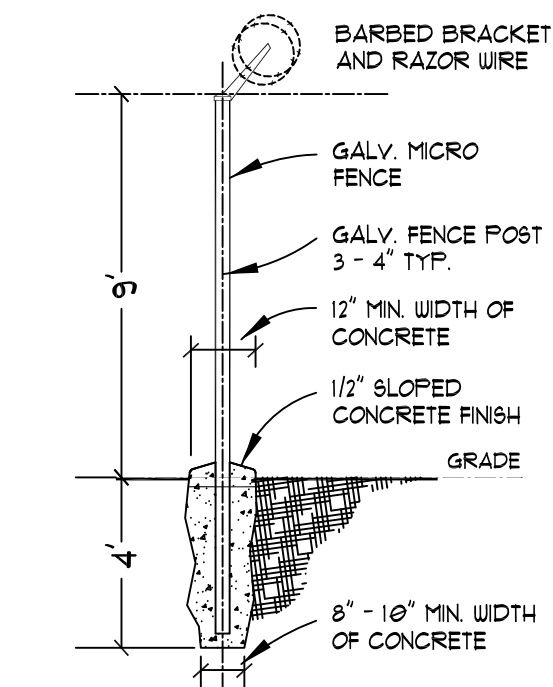

5 New Fence Post
DETAIL - PROFILE SECTION

N.T.S.

