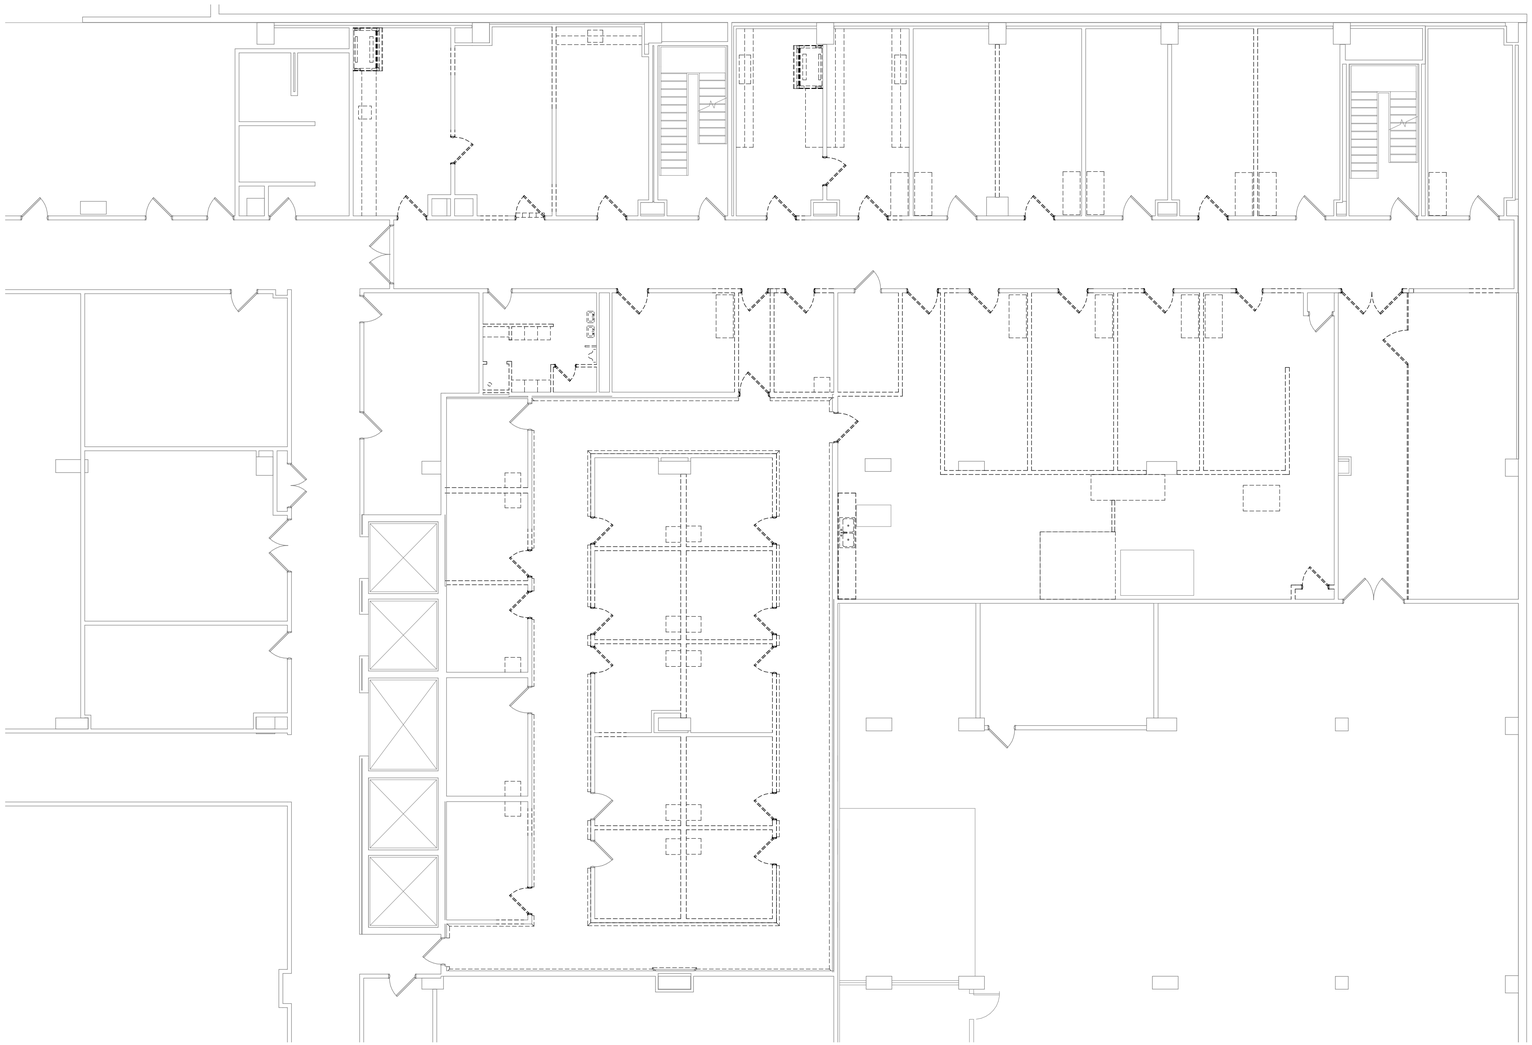

BHDP +

SCOTT HALL VIVARIUM

DEMOLITION PLAN

10.14.2019

D-1

BHDP +

SCOTT HALL VIVARIUM

EXISTING PLAN

10.14.2019

EX-1

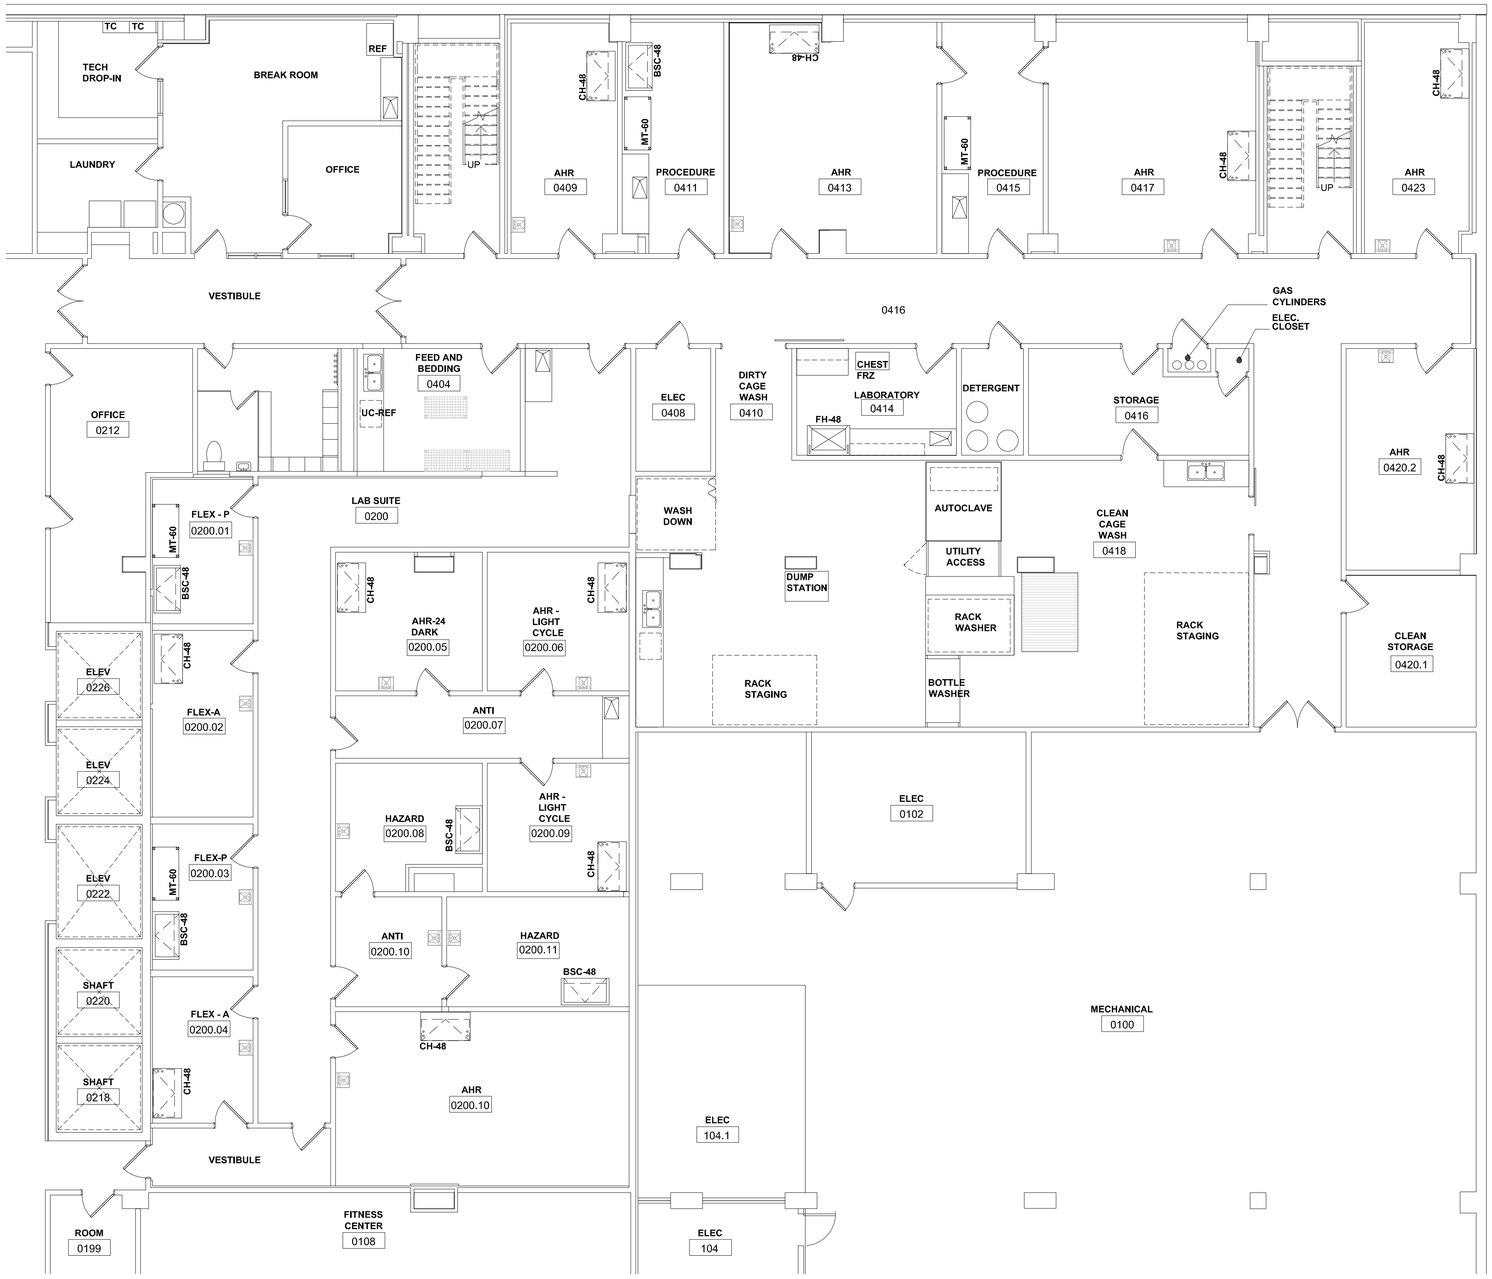

BHDP +

SCOTT HALL VIVARIUM

WORKING PLAN - REVIEW

WYS0101
08.22.2019

AL-1